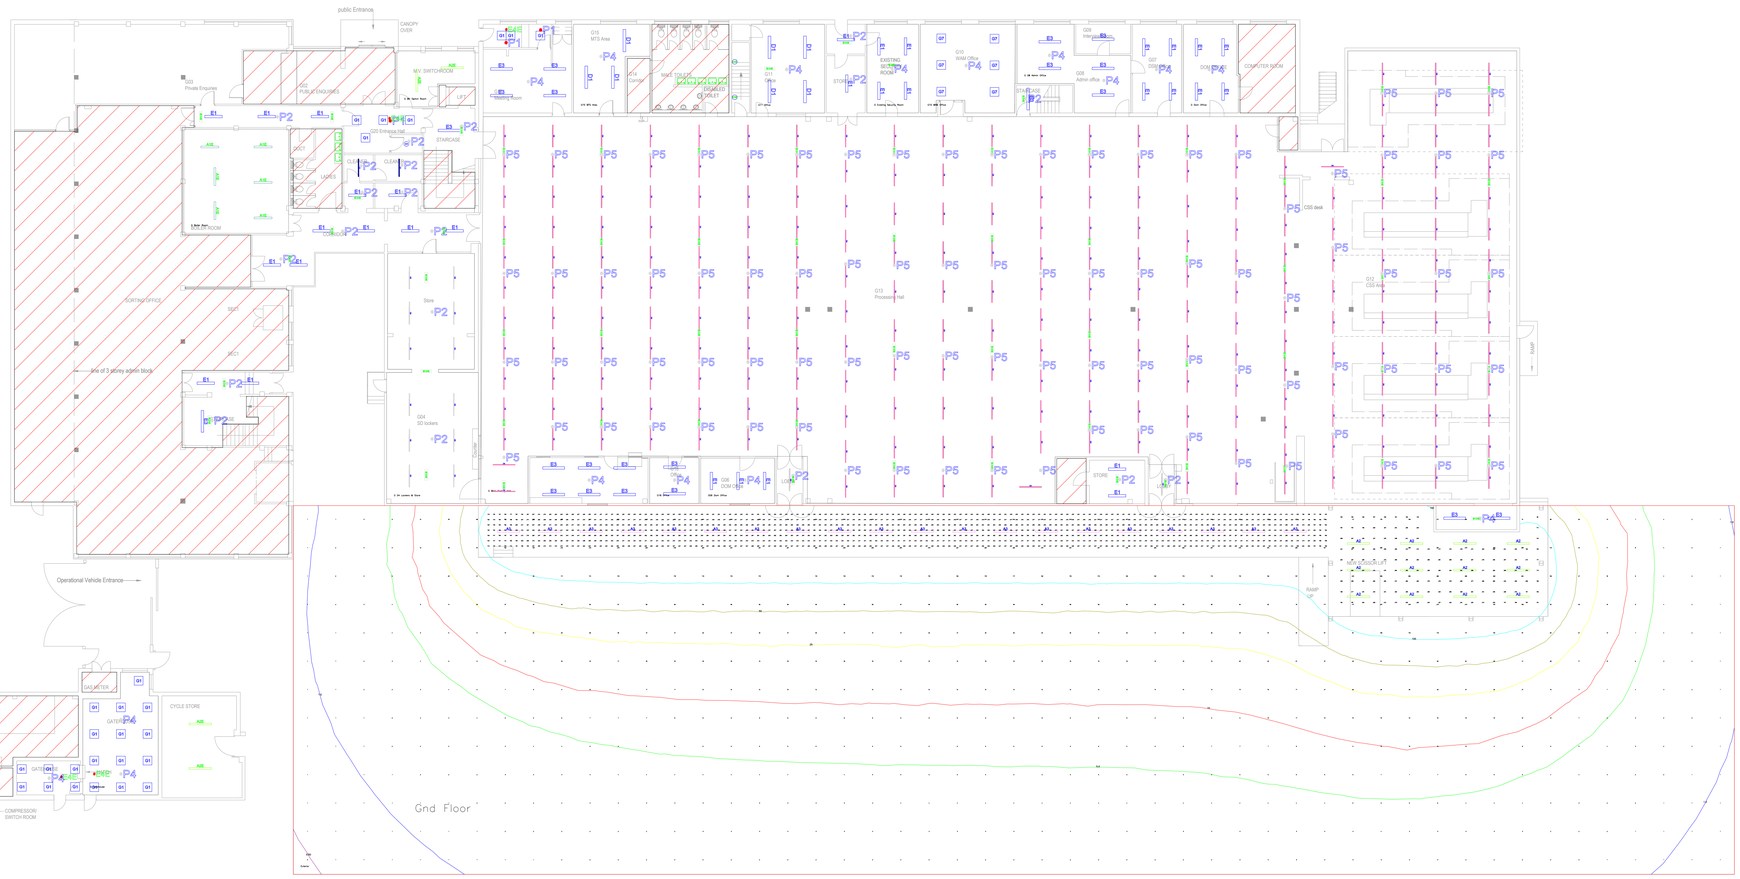

Symbol	Prt.	Article No	Name	Lamp	
A2E	6	CYP4510NWA3	CYCLONE P	1xLED 22 W	
A2	12	CYP5430NW	CYCLONE P	1xLED 29 W	
A2E	4	CYP5430NWA3	CYCLONE P	1xLED 29 W	
A3	20	CYP5670NW	CYCLONE P	1xLED 45 W	
	2	TBX4250NW	TBX	1xLED 16 W	
	14	TBX5400NW	TBX	1xLED 27 W	
	242	TBX5450NW SPECIAL	TBX	1xLED 31 W	
D1	7	TMP0553ONW	PRIMA	1xLED 33 W	
E1	34	UNT4320NW	UNITY	1xLED 26 W	
E3	22	UNT5420NW	UNITY	1xLED 34 W	
G	67	PBL66200NW	MODLED LG	1xLED 16 W	
G	6	PBL66400NW + 589866	MODLED LG	1xLED 32 W	
HC1	14	MBL126440NW	MODLED	1xLED 38 W	
	1	STN230NW	SATURN	1xLED 17 W	
	2	STN230NWA3	SATURN	1xLED 17 W	
KHE	69	KCEMBNM35T	KCITE EM BULKHEAD	1xLED 1 W	
	13	KCEDL1NM35T	KCITE EM DOWNLIGHT	1xLED 1 W	
	6	KCEDL1NM35CST	KCITE EM DOWNLIGHT	1xLED 1 W	
	4	IV101ST	X-SENSORS	1x	
	22	IV101STS	X-SENSORS	1x	
	11	IV102HD	X-SENSORS	1x	
	16	IV102HDS	X-SENSORS	1x	
	87	IV102HDMBS	X-SENSORS	1x	

Notes:

1. All luminaires used are subject to approval/certification of client/end user.
2. Emergency lighting has been designed in accordance with BS5266-1:2016 but is an indicative layout only - additional lighting may be required. All emergency lighting is to be checked and confirmed with a local building/fire control officer and ultimately approved by the owner of the building. As no firefighting equipment has been indicated on the drawings it is to be noted that a standard emergency layout only has been adopted, an increased level WILL be required if firefighting equipment is to be lit correctly.
3. This drawing is for schematic purposes only and installation shall fully comply with BS7671 (or National equivalent) and the installation instructions supplied with the product.
4. The ambient temperature assumed for this project is +25°C, should this not be the case on site, please ensure you advise us as the luminaires offered may not be appropriate.
5. We have utilised a maintenance factor of 0.8 for this project. Reflectance values have been assumed as follows unless otherwise stated:
(Office Type Interior): 70\50\20
(Warehouse Type Interior): 50\30\20
6. Final quantities are to be confirmed prior to an order/installation and we will not be held responsible for any errors or omissions.
7. Please ensure that this lighting scheme/layout complies with all requirements and if further details/calculations are required please contact us via the below details.

TAMLITE LIGHTING
Stafford Park 12
Telford
TF3 3BJ
01952 292441

THIS DRAWING MUST NOT BE SCALED
ALL DIMENSIONS MUST BE CHECKED ON SITE

Project ID: 22261

Project: RMG Middlesborough DO

Date:	Scale:	Drawn By:
11/02/25	NTS@A0	DRB

Drawing Ref:	Revision:
22261/00	00